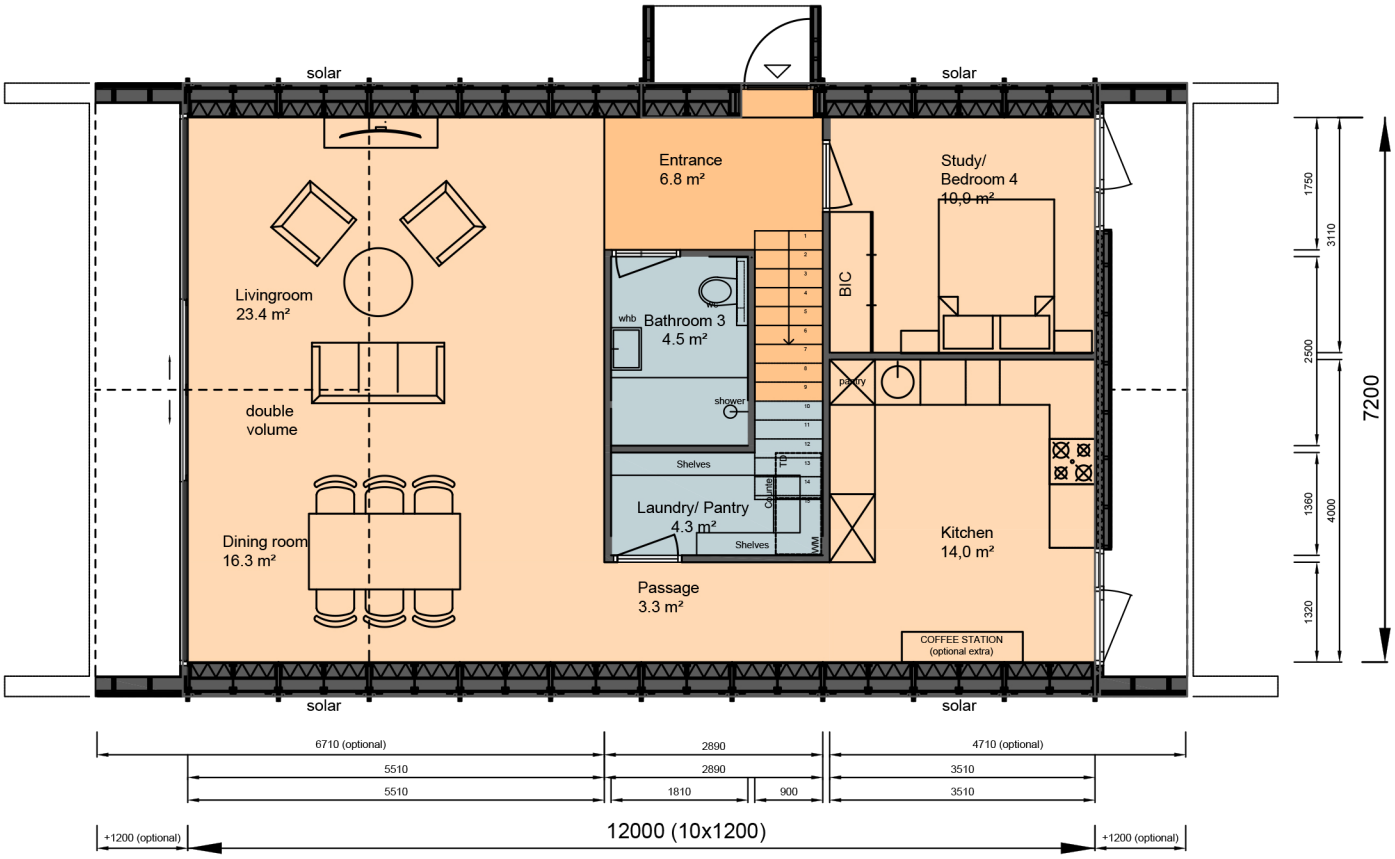

GROUND FLOOR

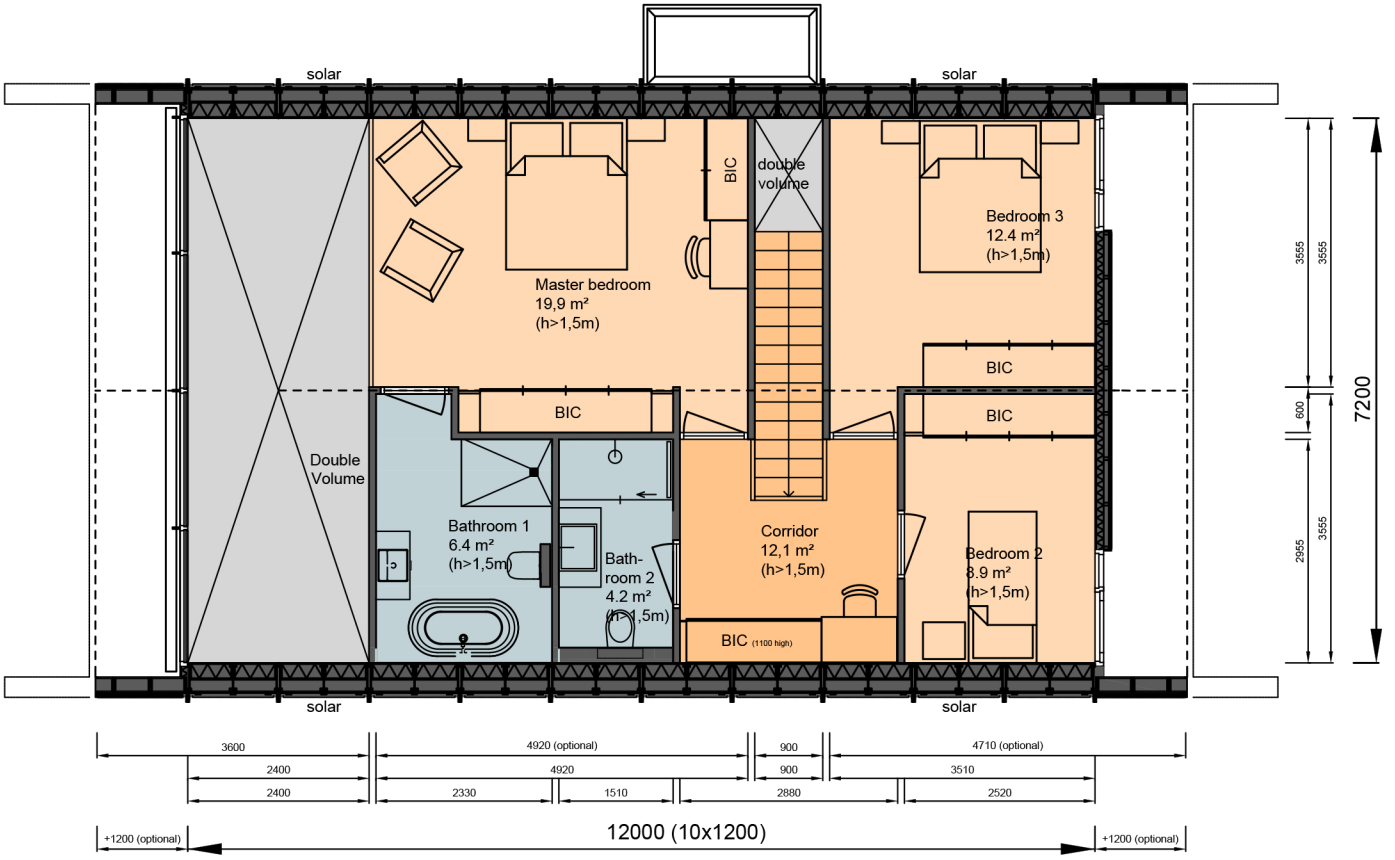

FIRST FLOOR

AREA SCHEDULE	
Ground Floor	: 86.40m²
First Floor	: 69.12m²
Terrace front/back	: 17.28m²
TOTAL	: 172.80m²

Floorplans
XL-Type 4 Bed
A: Standard Layout

scale 1:100 (A4)

07-03-2022

MAXXLIVING

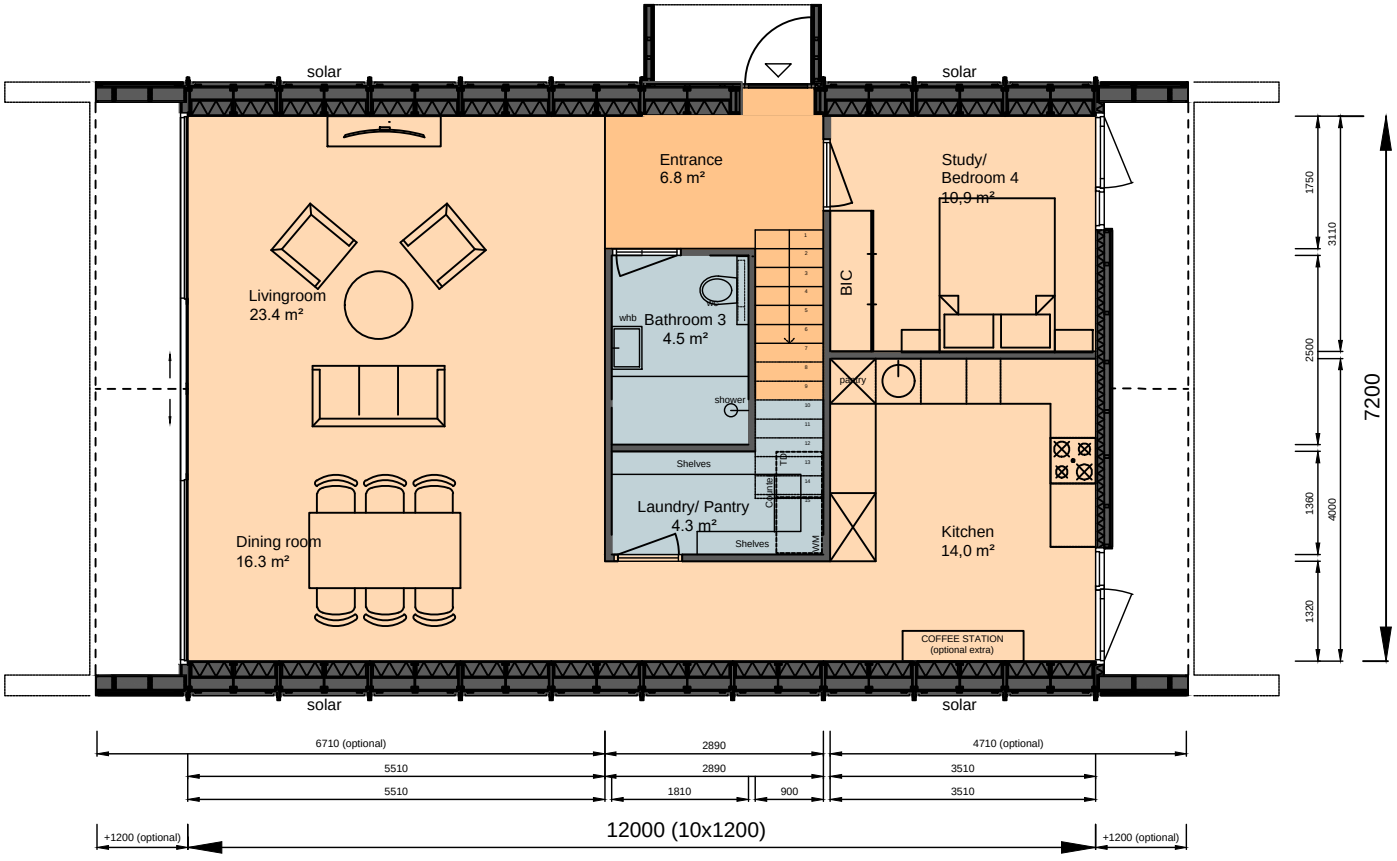

GROUND FLOOR

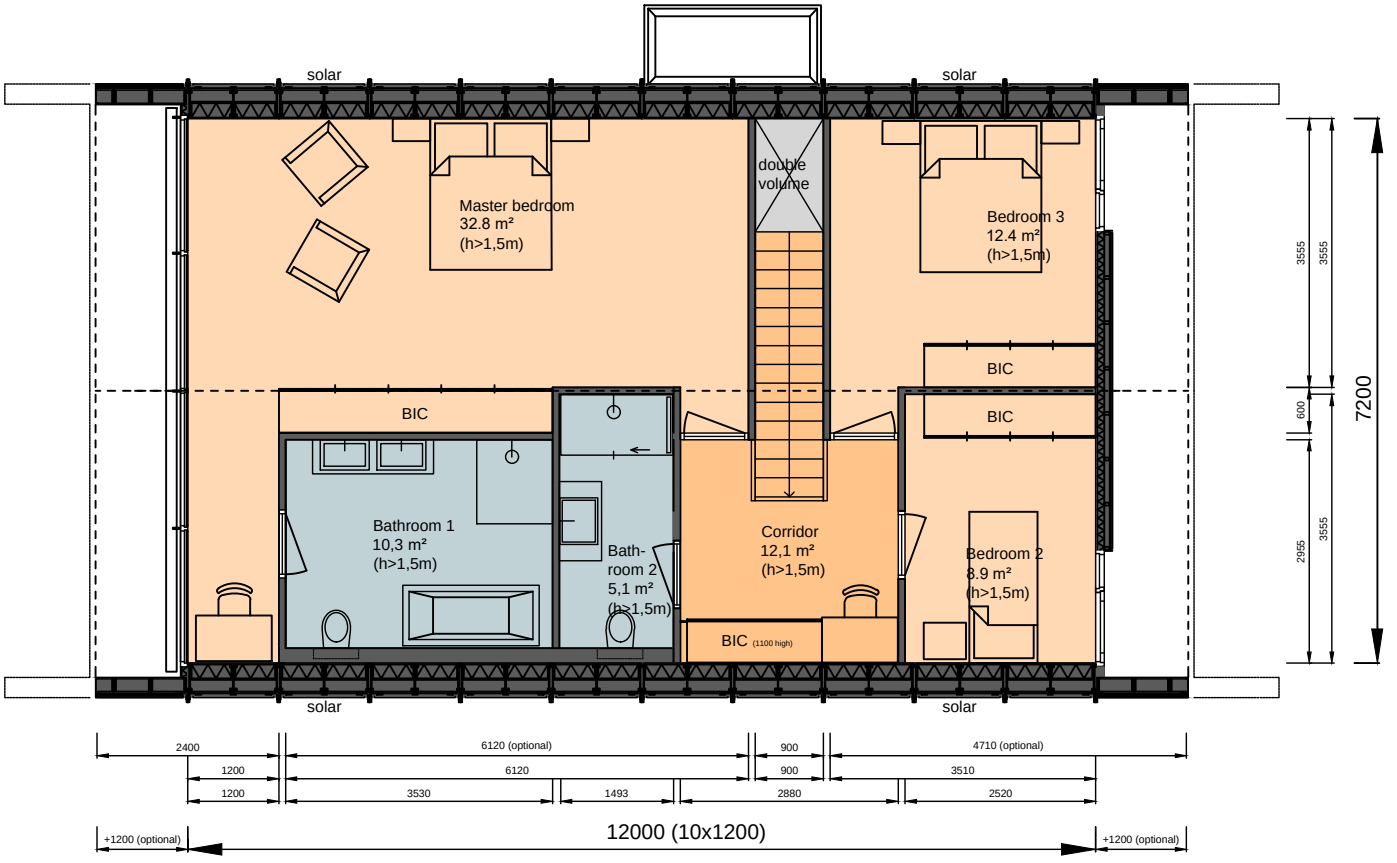

FIRST FLOOR

Foorplans
XL-Type 4 Bed
B: No Double Volume

AREA SCHEDULE	
Ground Floor	: 86.4m²
First Floor	: 86.4m²
Terrace front/back	: 17.28m²
TOTAL	: 190.08m²

scale 1:100 (A4)

22-11-2021

MAXXLIVING

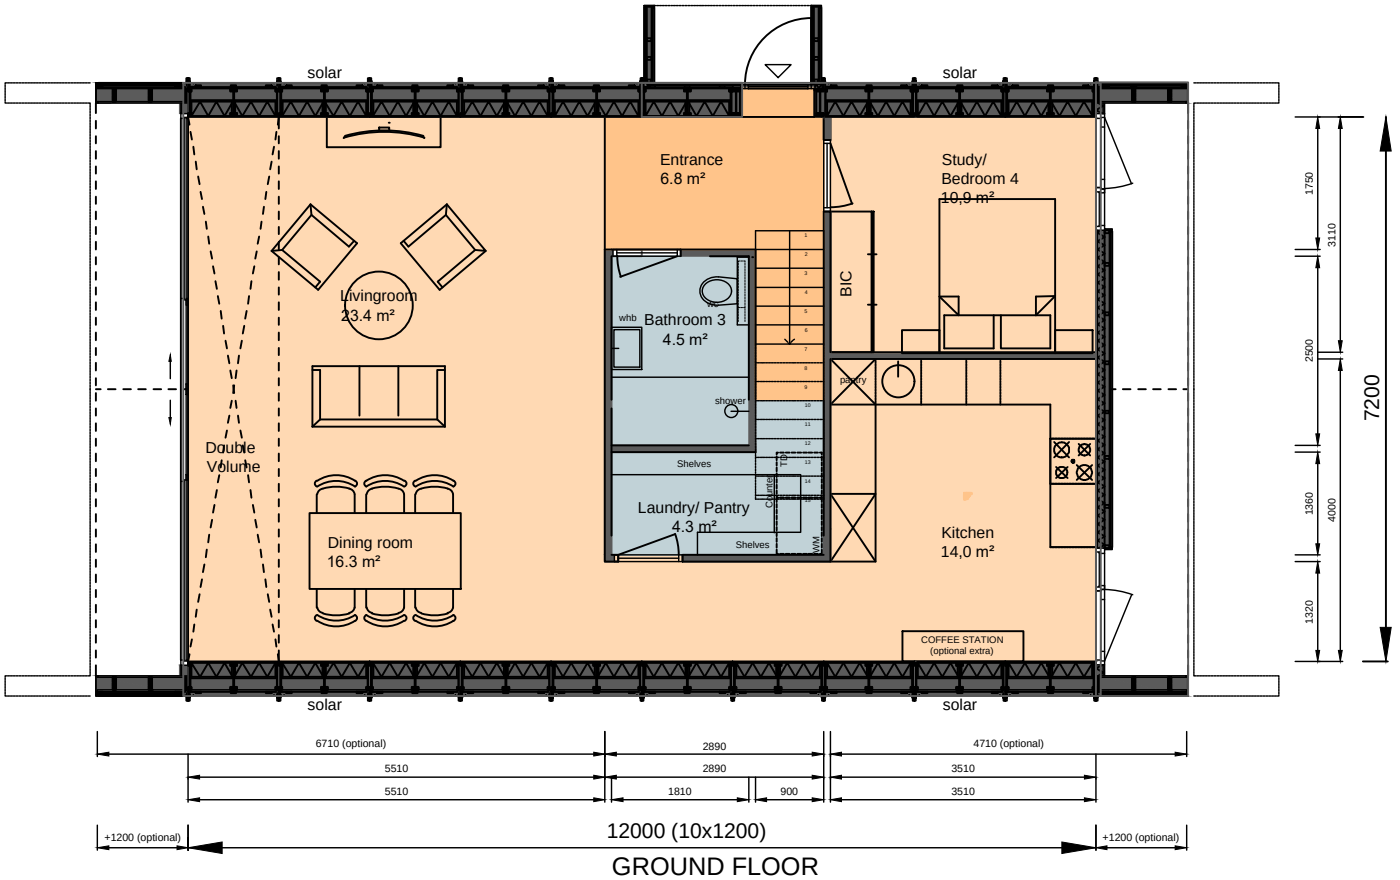

GROUND FLOOR

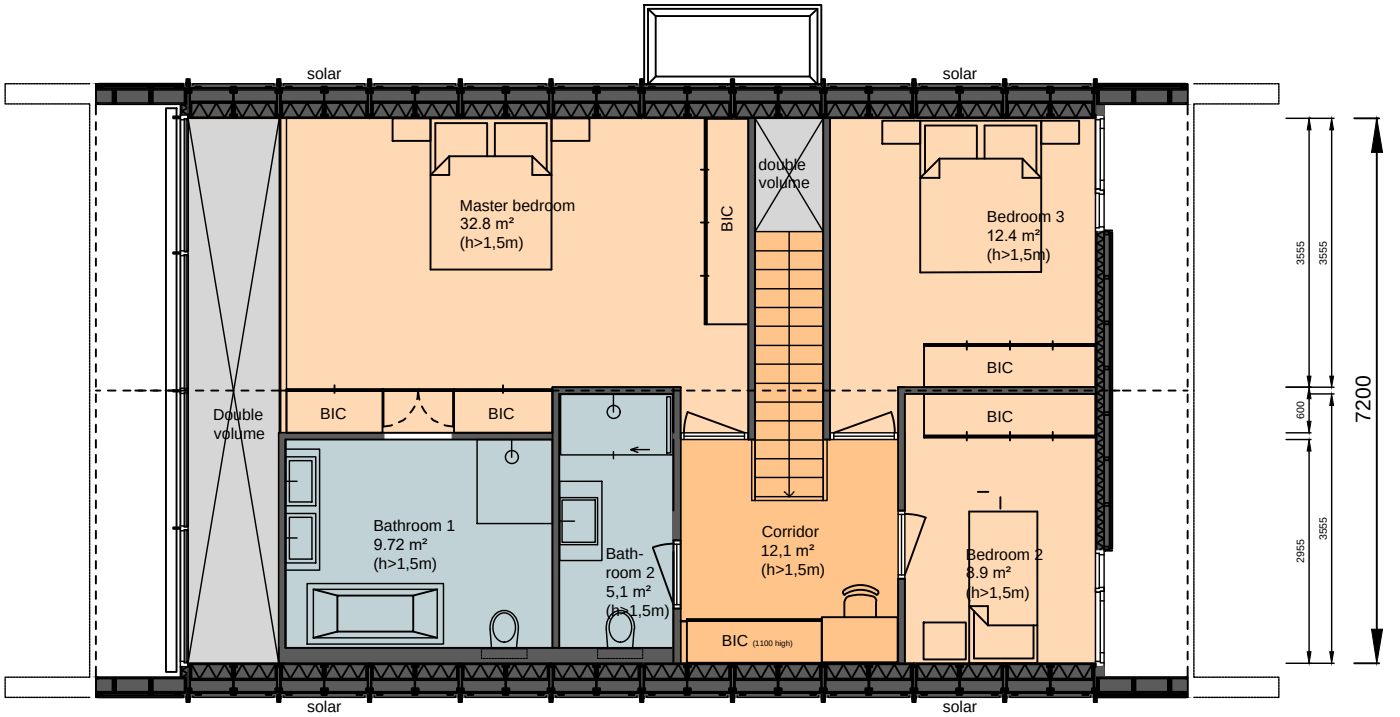

FIRST FLOOR

AREA SCHEDULE	
Ground Floor	: 86.4m²
First Floor	: 77.76m²
Terrace front/back	: 17.28m²
TOTAL	: 181.44m²

Floorplans
XL-Type 4 Bed
C: One Panel Floor Extension

scale 1:100 (A4)

03-02-2022

MAXXLIVING

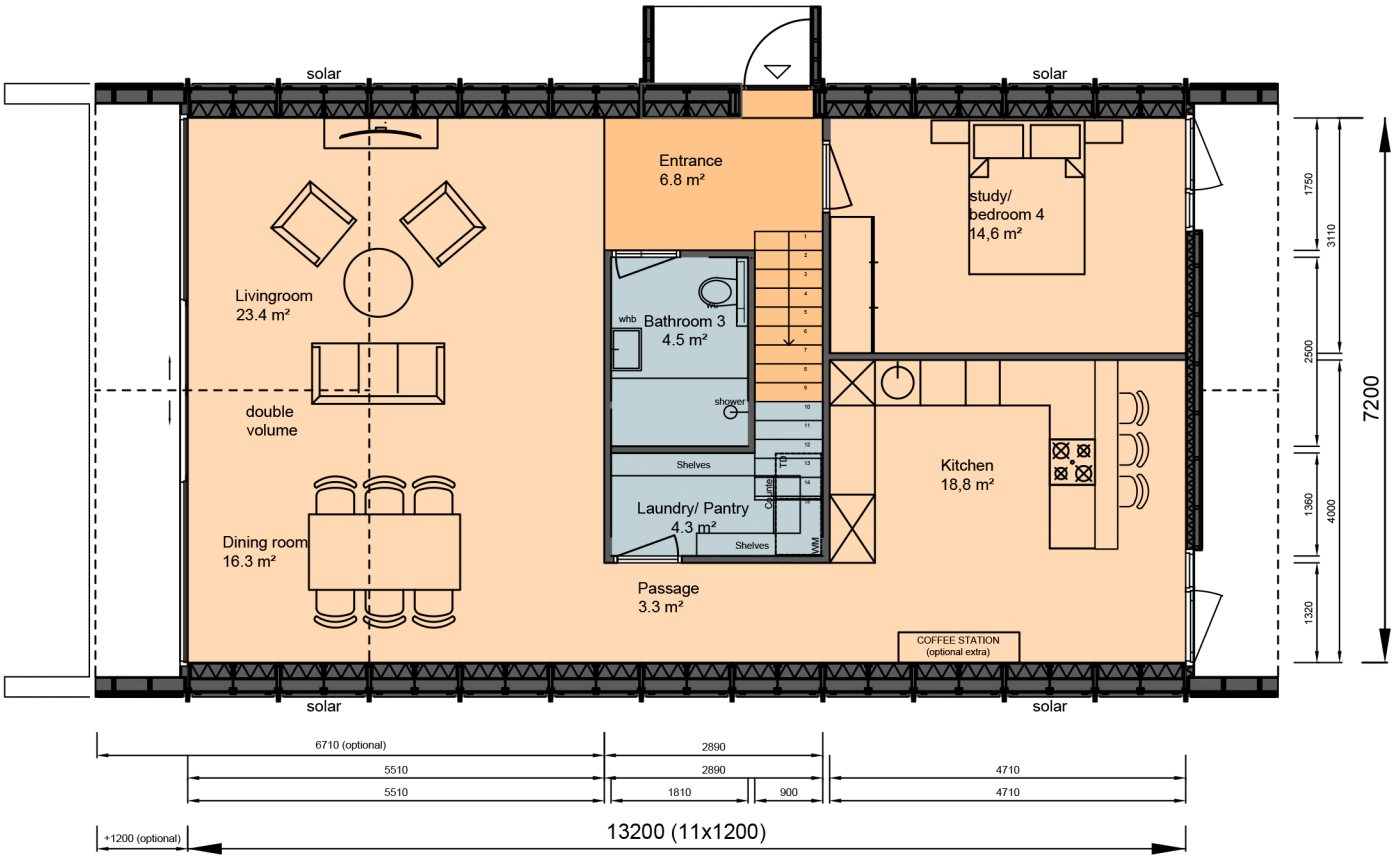

GROUND FLOOR

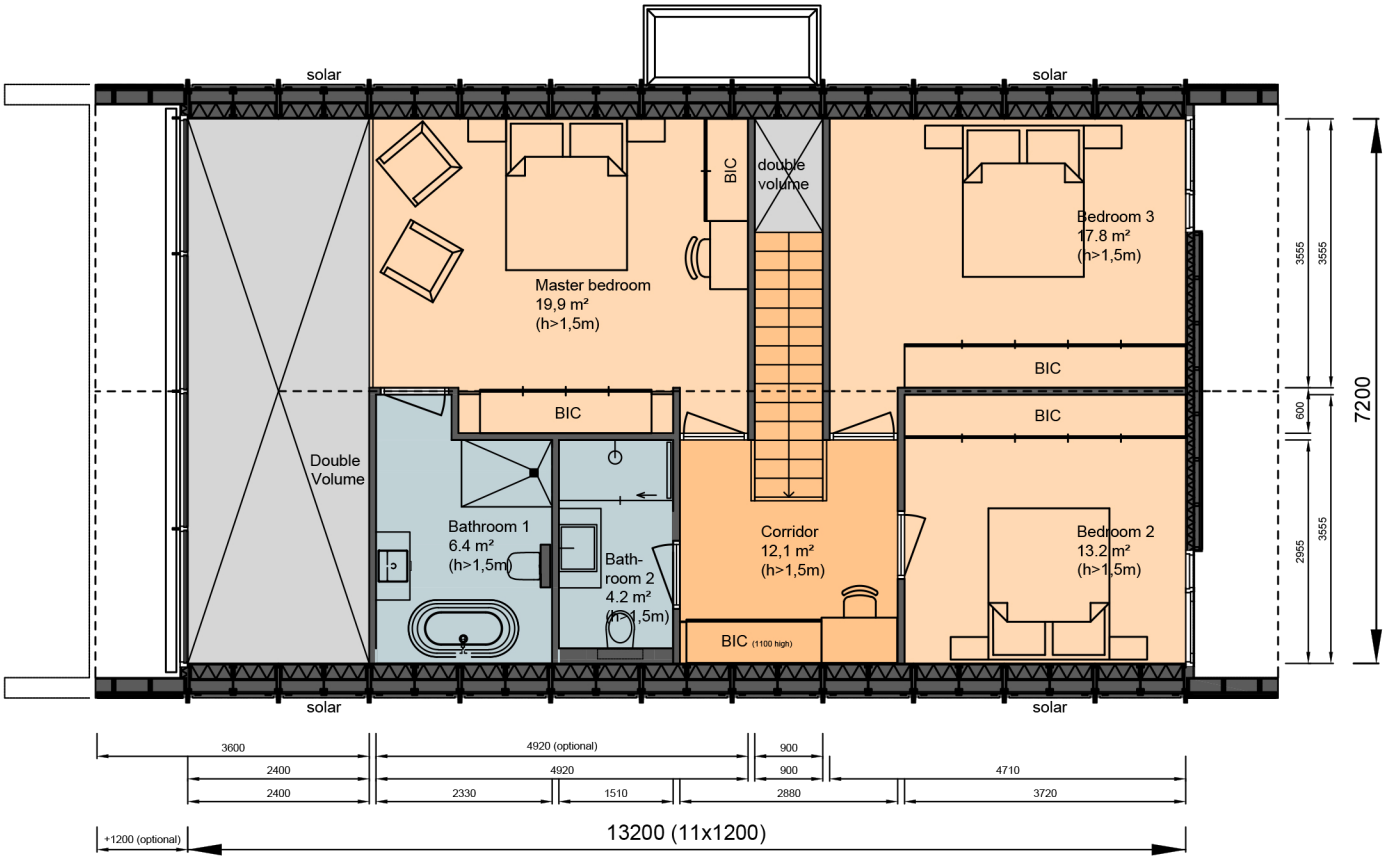

FIRST FLOOR

AREA SCHEDULE	
Ground Floor	: 95.04m²
First Floor	: 77.76m²
Terrace front/back	: 17.28m²
TOTAL	: 190.08m²

Floorplans
XL-Type 4 Bed
D: Rear Extension

scale 1:100 (A4)

08-03-2022

MAXXLIVING

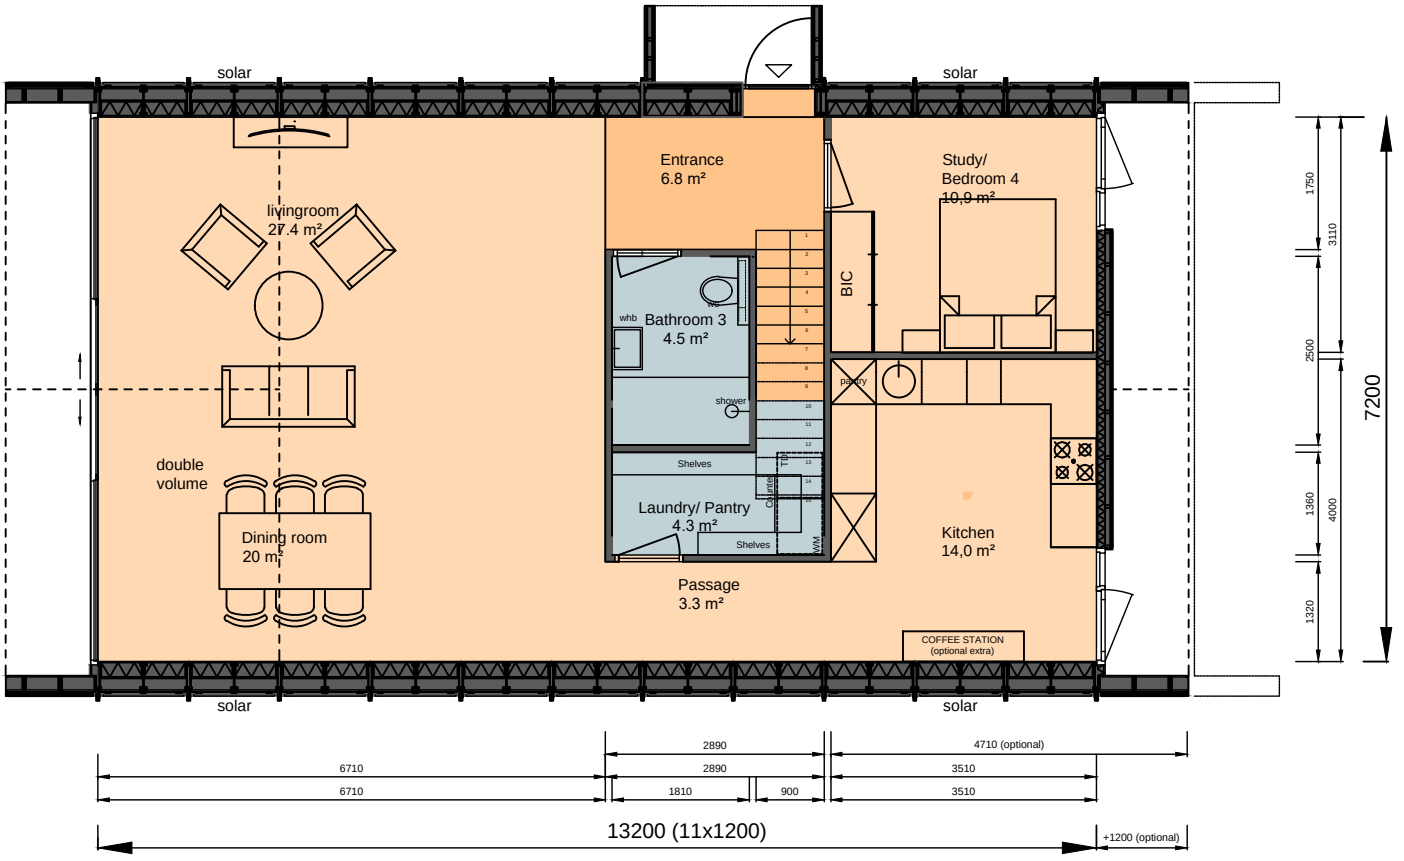

GROUND FLOOR

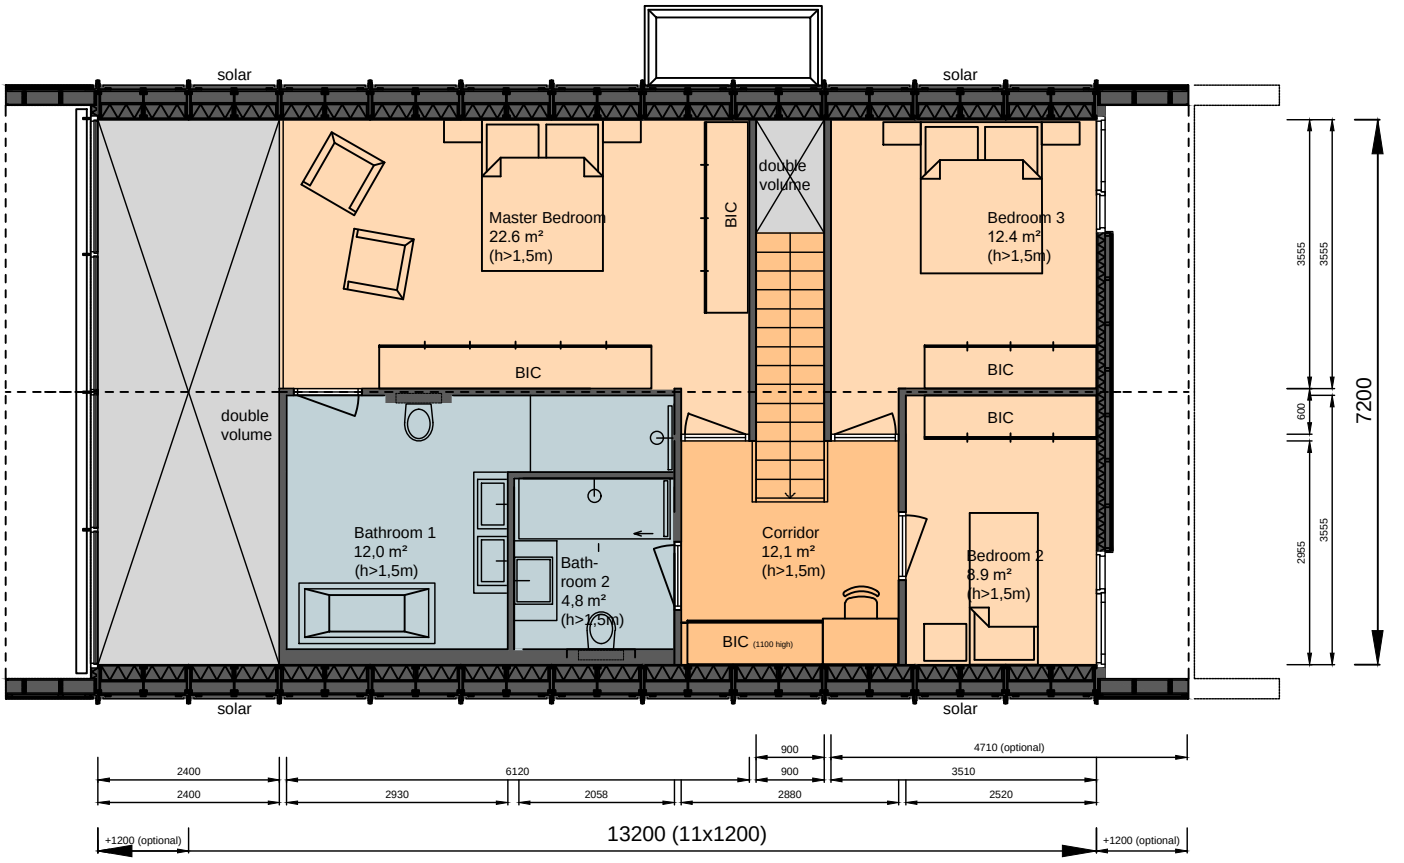

FIRST FLOOR

AREA SCHEDULE	
Ground Floor	: 95.04m²
First Floor	: 77.76m²
Terrace front/back	: 17.28m²
TOTAL	: 190.08m²

Floorplans
XL-Type 4 Bed
E: Front Extension

scale 1:100 (A4)

03-02-2022

MAXXLIVING

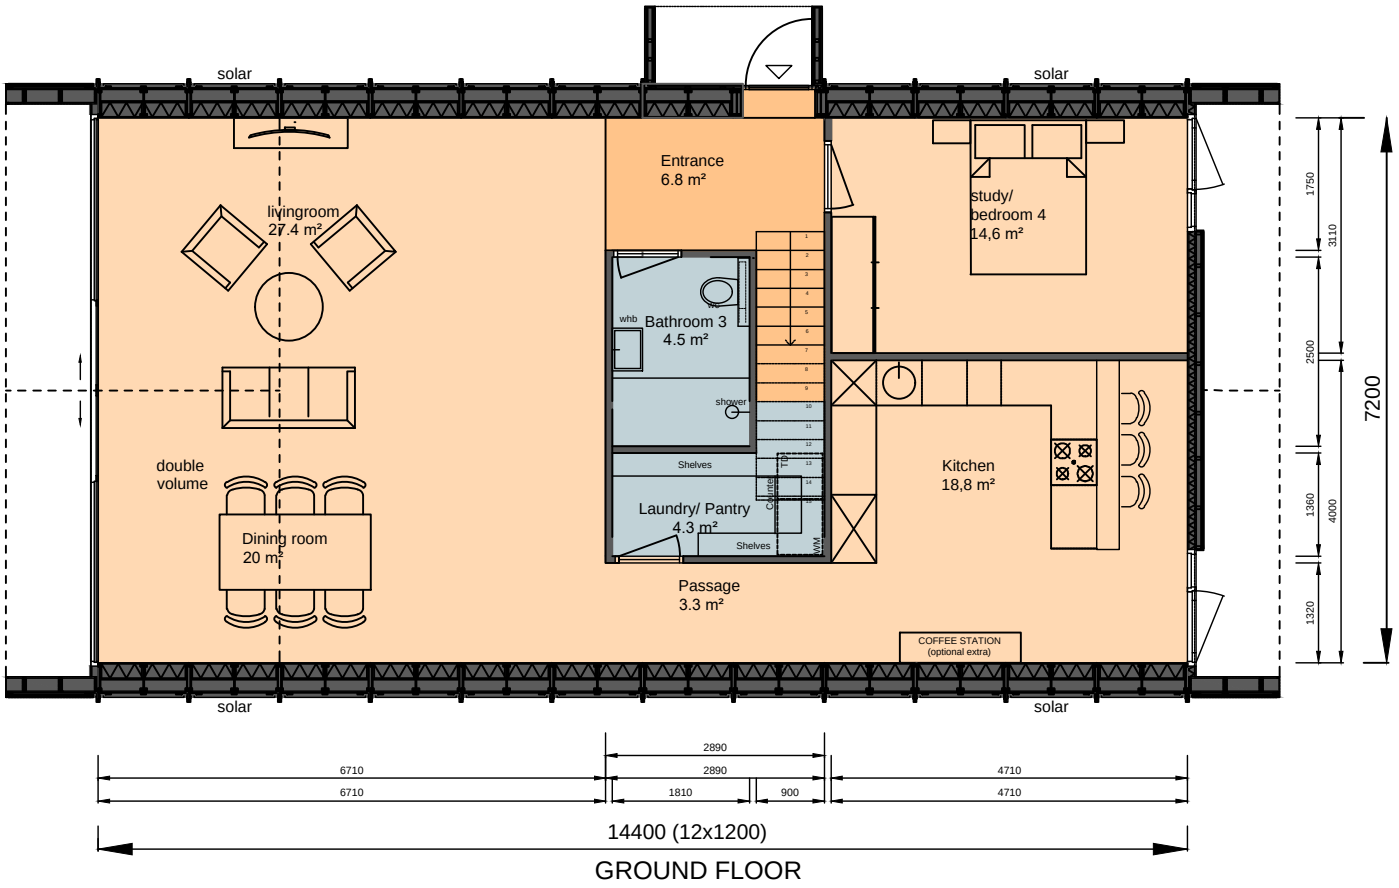

GROUND FLOOR

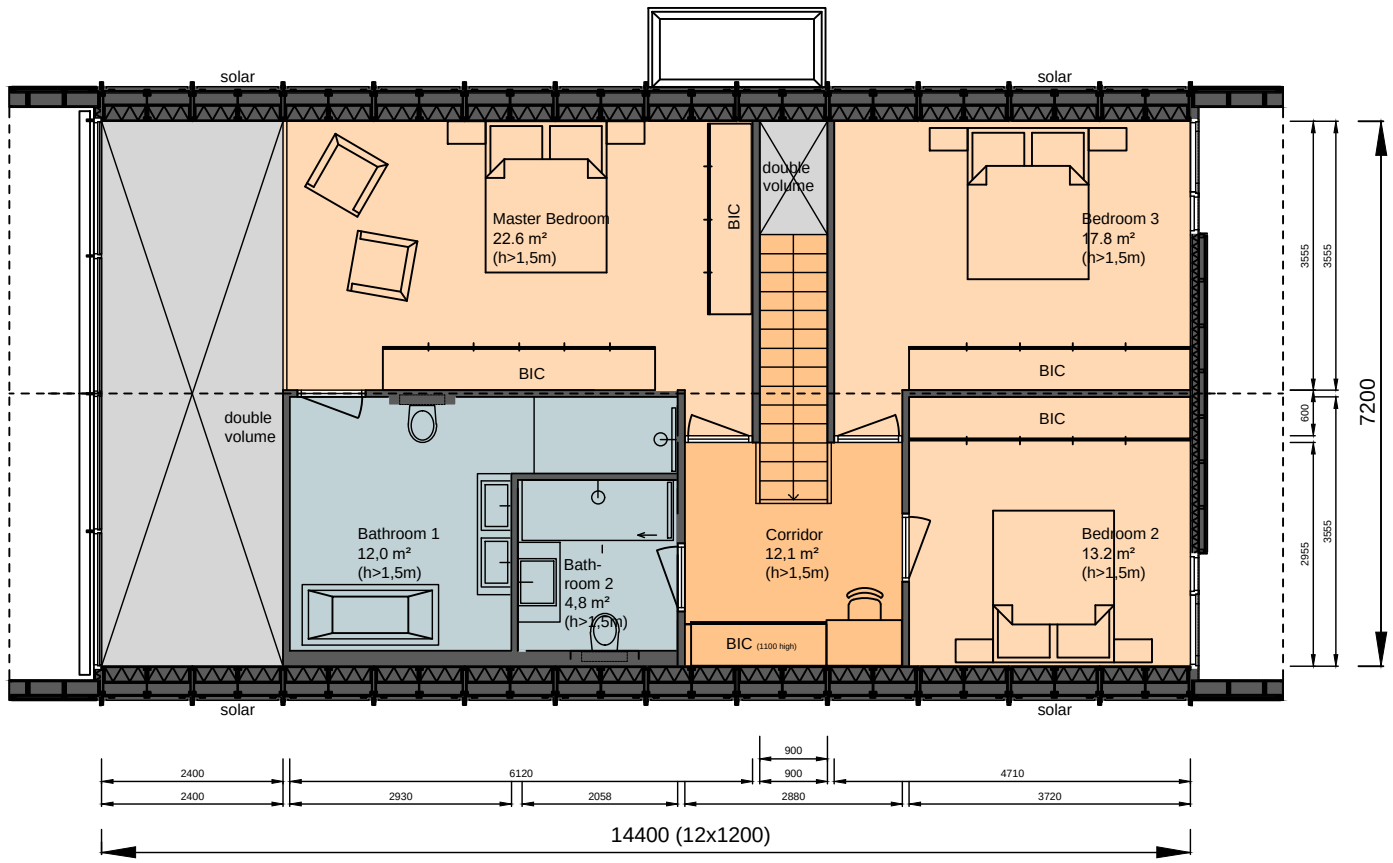

FIRST FLOOR

AREA SCHEDULE	
Ground Floor	: 103.68m²
First Floor	: 86.40m²
Terrace front/back	: 17.28m²
TOTAL	: 207.36m²

Floorplans
XL-Type 4 Bed
F: Front and Rear Extension

scale 1:100 (A4)

03-02-2022

MAXXLIVING